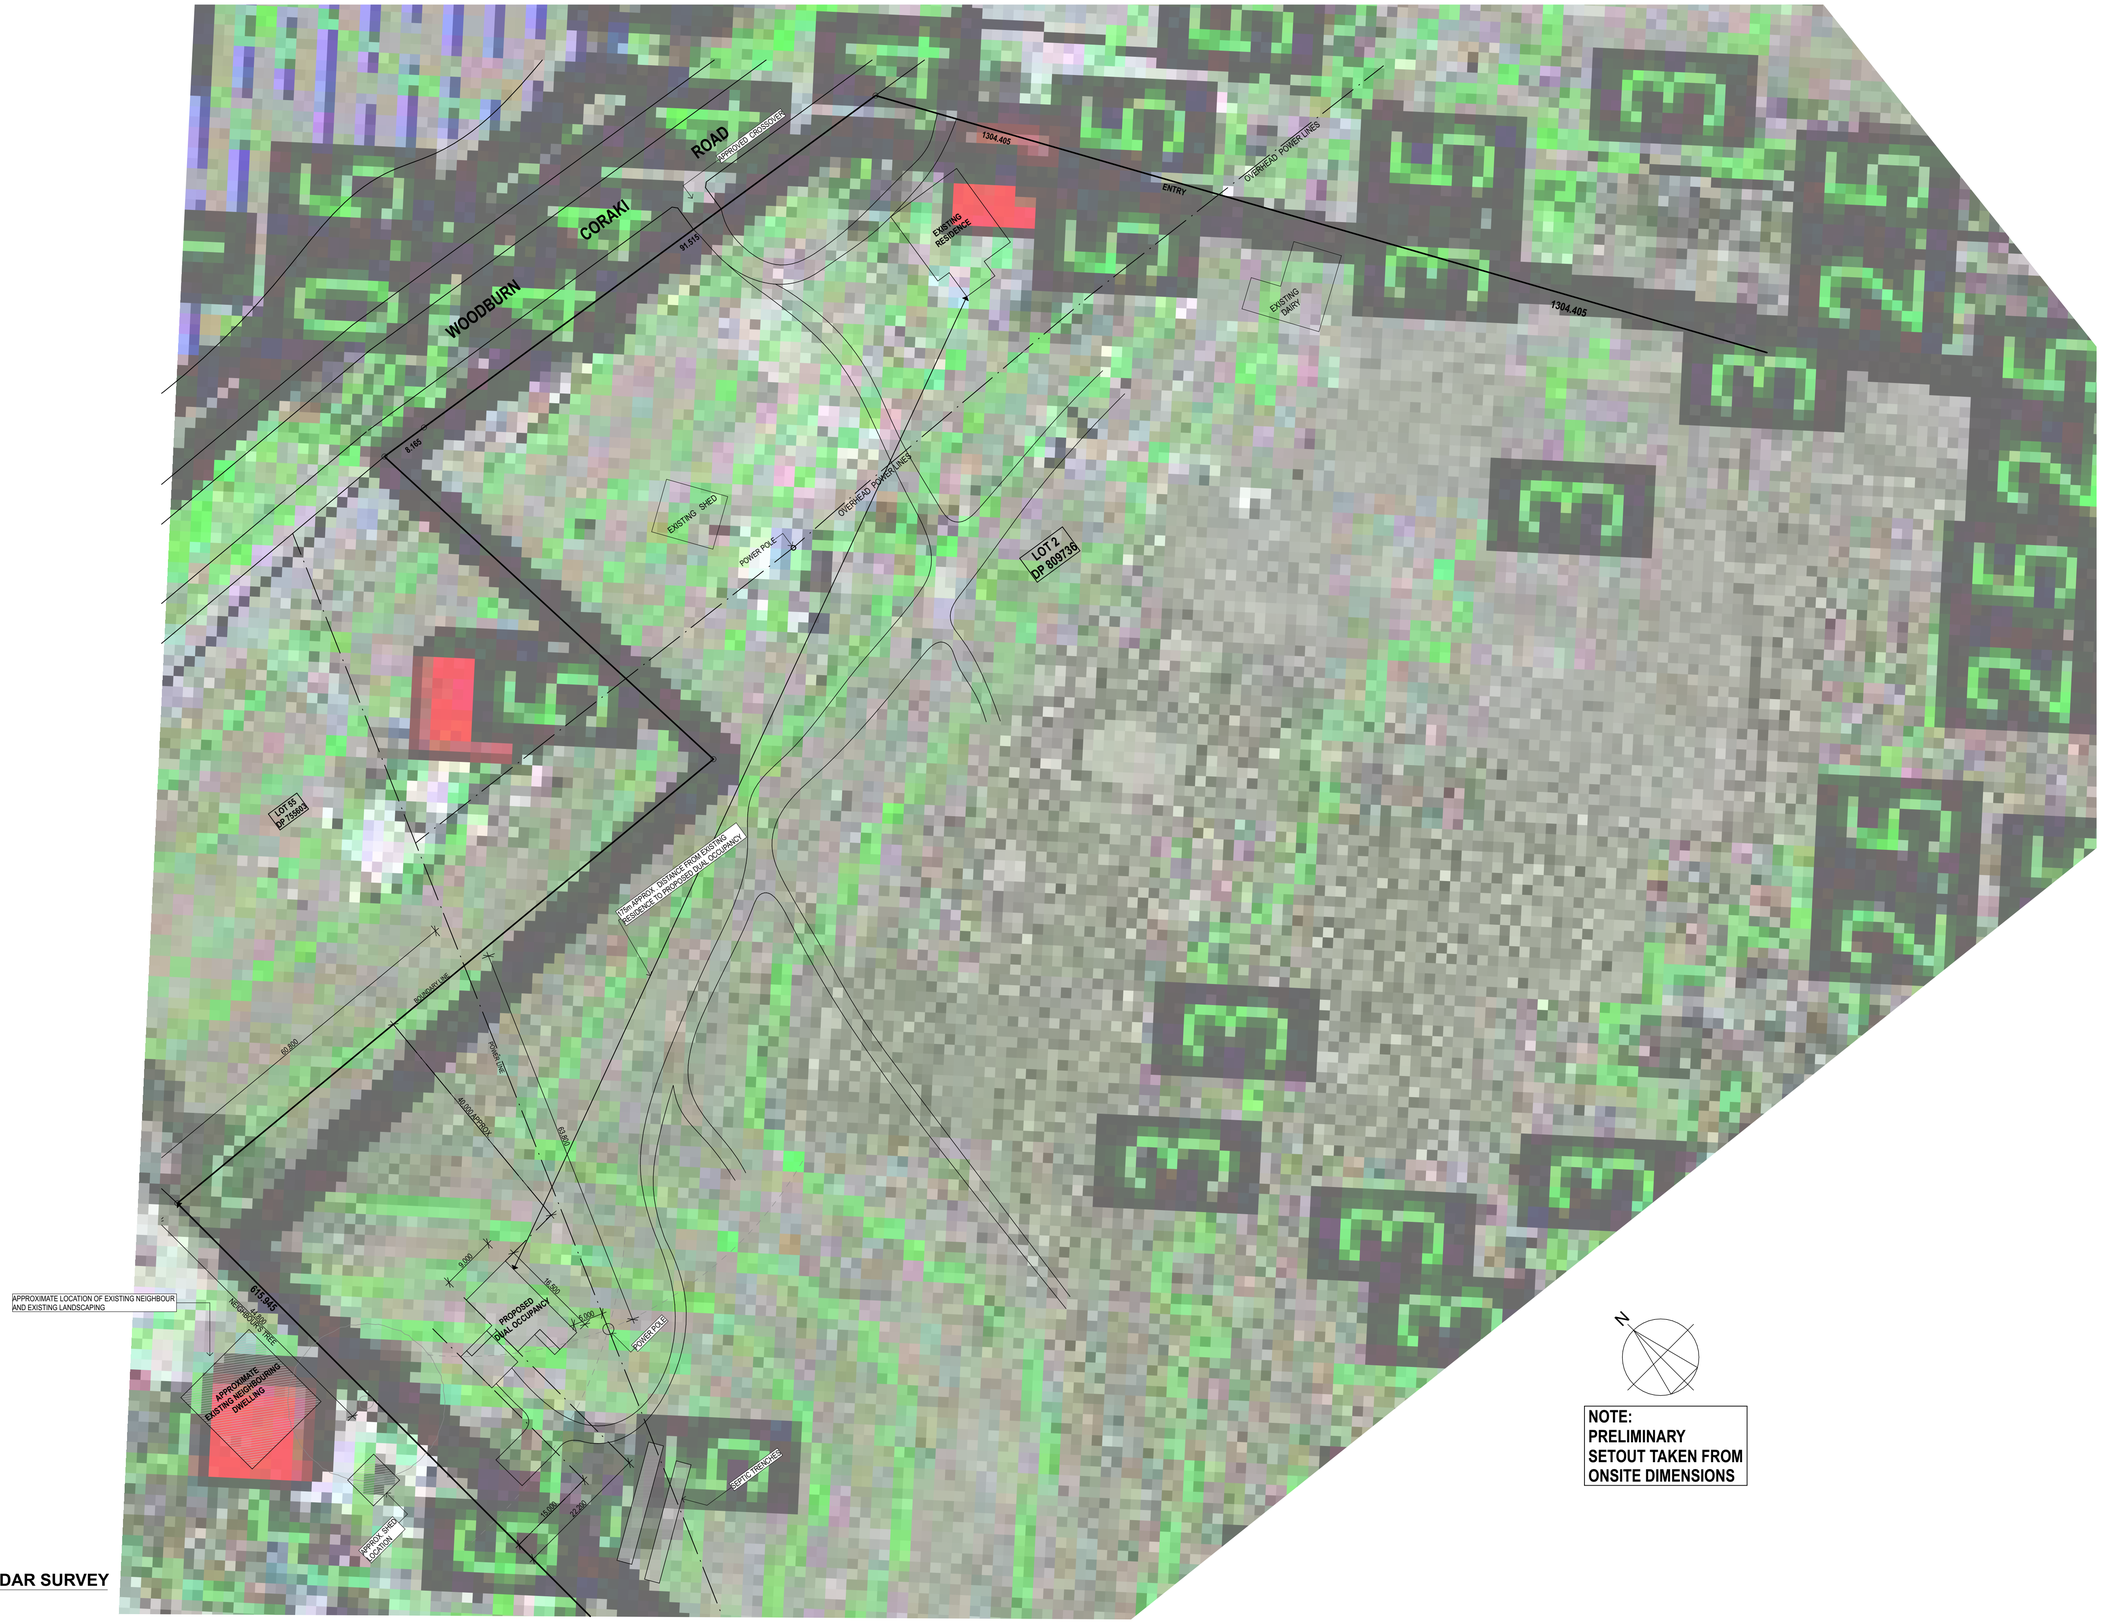


1 **PARTIAL SITE PLAN AND LIDAR SURVEY**
#LayID Scale 1:500

scale @ A1 1:500, date 18/1/2024
design FS drawn RC
job number 10168_21

project: PROPOSED SECONDARY DWELLING
945 WOODBURN-CORAKI RD
client: SUELLEN THOMPSON &
GRAY PRITCHETT

amendments

this drawing is copyright other than the purposes of and subject to the conditions prescribed by the Copyright Act (Cth) this plan must not be used, adopted or reproduced in whole or in part without the consent in writing of Robin Spencer Architects Pty. Ltd.

ROBIN SPENCER ARCHITECTS PTY. LTD. P: 3392 1066 F: 3392 1055 E: info@rsaarchitects.net
The Lock Up
301 main street
kangaroo point 4169
brisbane qld aus
A.C.N. 011 030 292
A.B.N. 11 011 030 292

DRAWING TITLE
SITE PLAN
PARTIAL SITE PLAN AND LIDAR SURVEY

ISSUE REVISION
Do not scale this drawing
DRAWING NO. 0002-B

/Users/toni/Library/CloudStorage/GoogleDrive-toni@rsaarchitects.net/My Drive/01 ACTIVE 2024/10168:21 PRITCHETT/ArchiCAD Files/231026 PRITCHETT.pln 10:57 am PLOTTED 18/1/2024

Document Set ID: 1915456
Version: 1, Version Date: 27/03/2024